
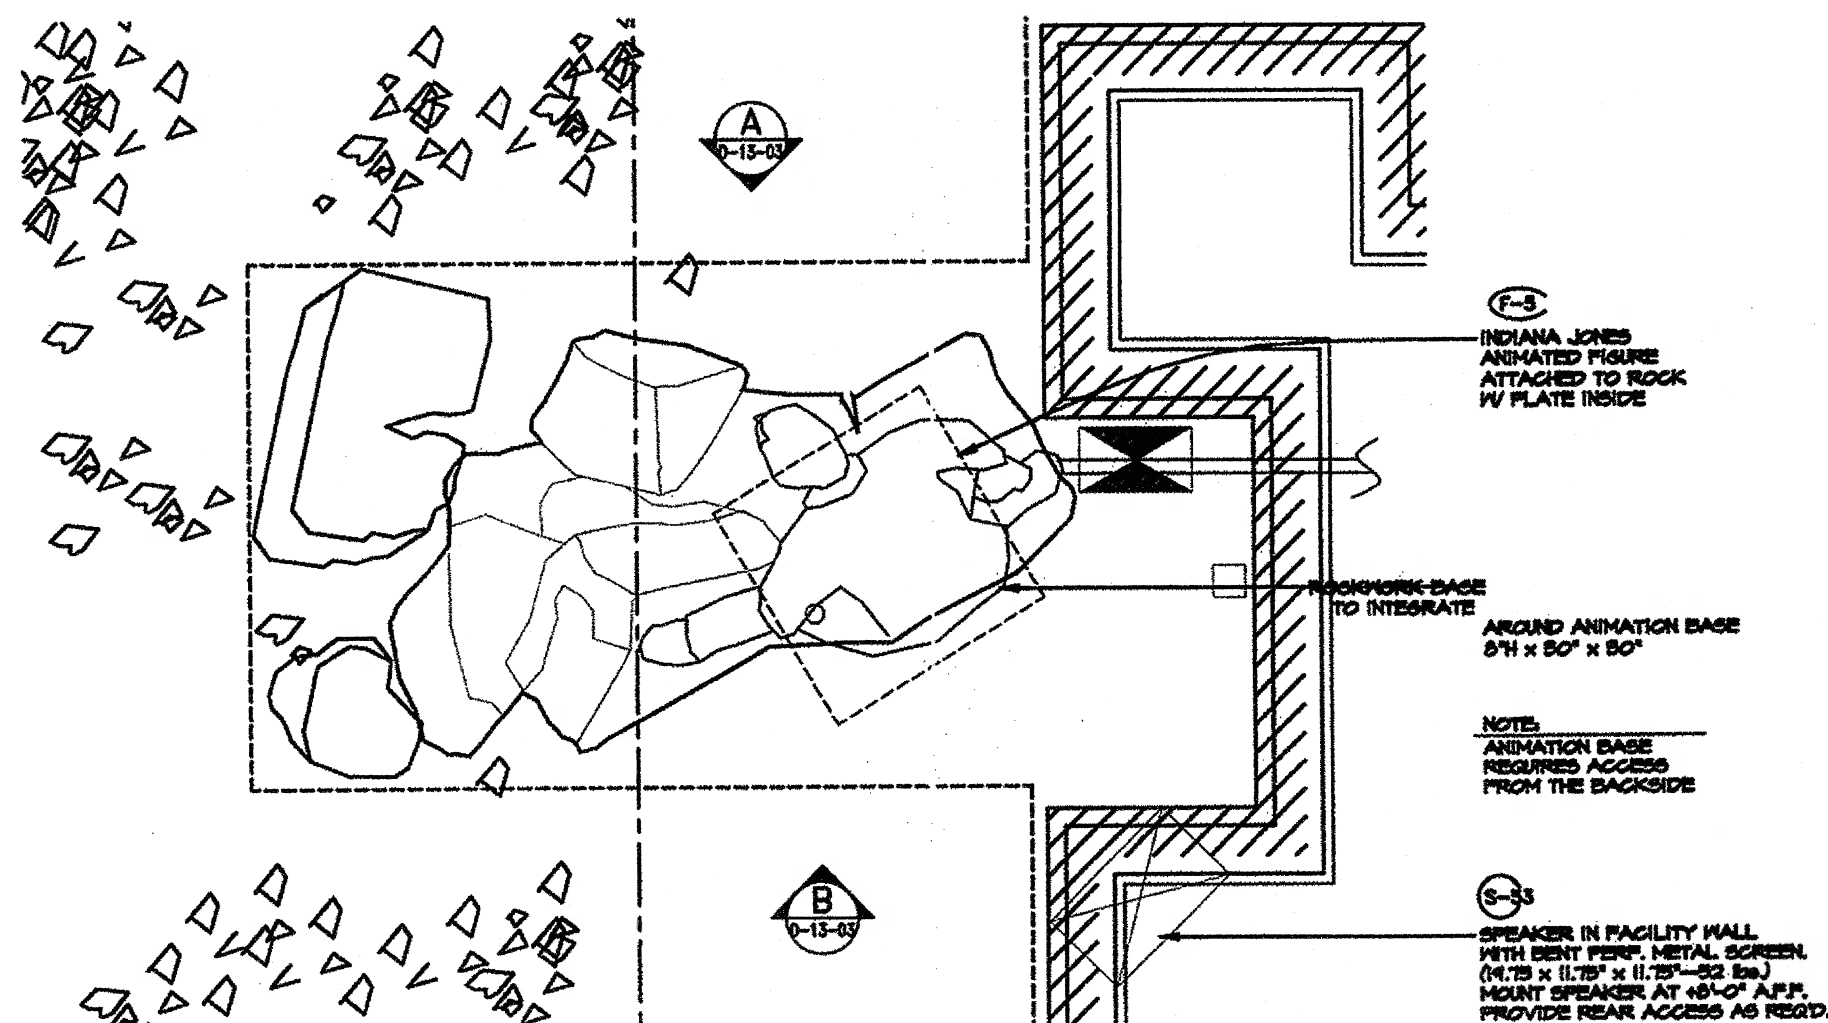


DETAIL: SECTION THRU ROCKWORK @ LIGHTING LOCATION 3

SCALE: 3" = 1'-0" TYP. OF (2) LOCATIONS IN SCENE IS D-13-02 D-13-03

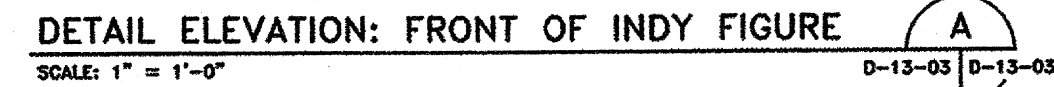

DETAIL PLAN: INDIANA JONES FIGURE 2  
SCALE: 1" = 1'-0" 0-13-01 0-13-03

**GENERAL NOTES:**

- SHOW SET DRAWINGS SERVE AS A COORDINATION TOOL DESCRIBING THE FORM AND DESIGN OF THE SHOW. FINAL FINISH AND CHARACTER IS DETERMINED BY THE ART DIRECTOR.
- REFER TO MODEL AND ILLUSTRATIONS FOR GENERAL ART DIRECTION AND INTENT (CHARACTER AND THEMING).
- REFER TO FACILITY DRAWINGS FOR CURRENT STRUCTURAL AND ARCHITECTURAL INFORMATION.

[illegible]